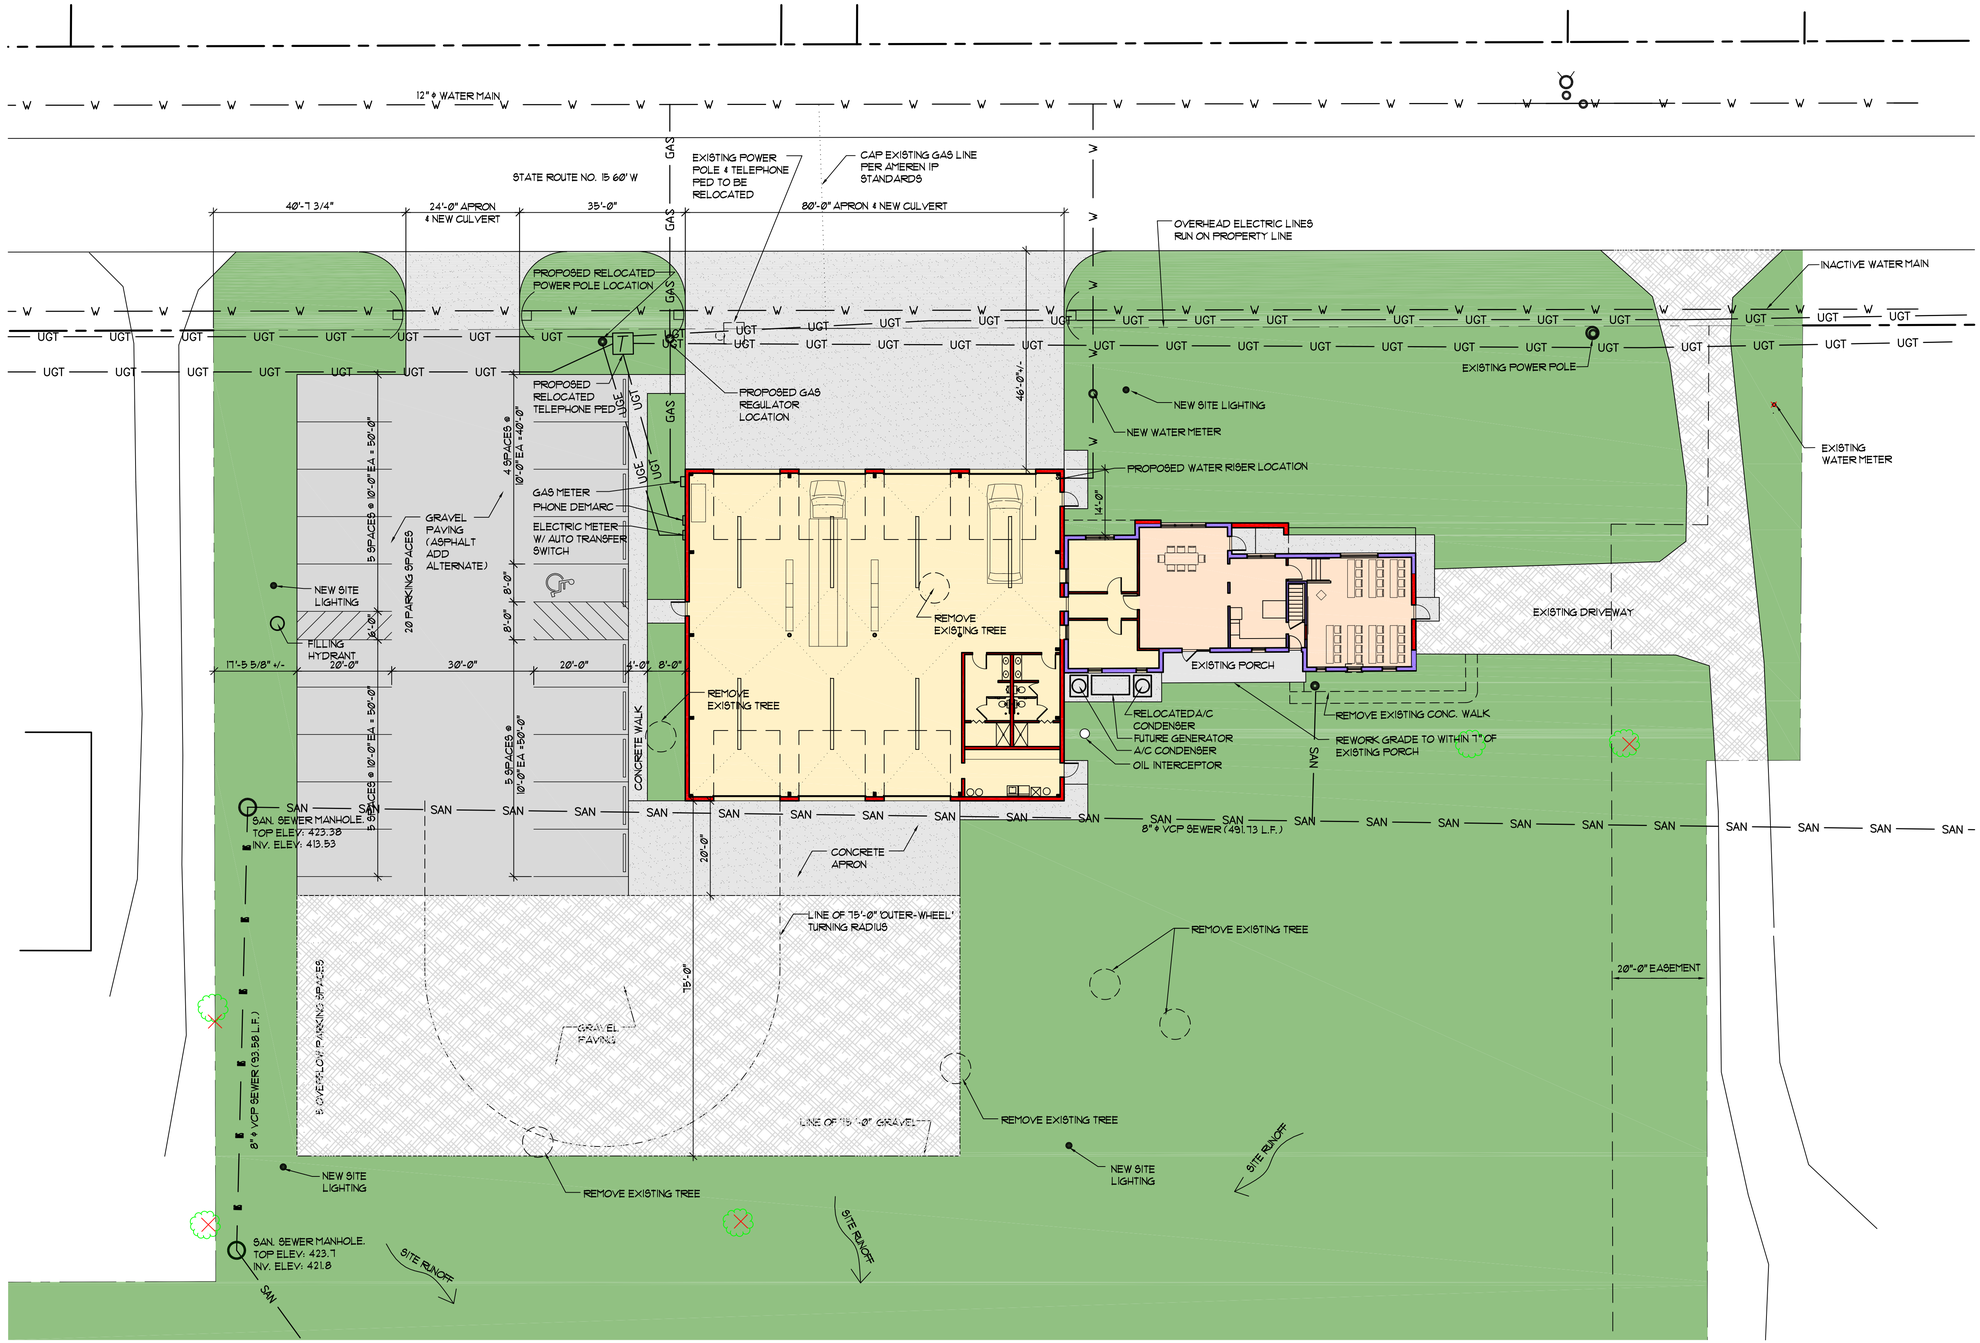

QUADRANT design
architects & planners

ST. LIBORY FIRE STATION

August 25, 2009

PLAN LEGEND

NEW CONSTRUCTION

EXISTING TO REMAIN

J SITE PLAN
SCALE: 1/16"=1'-0"

0 4 8 16 32